


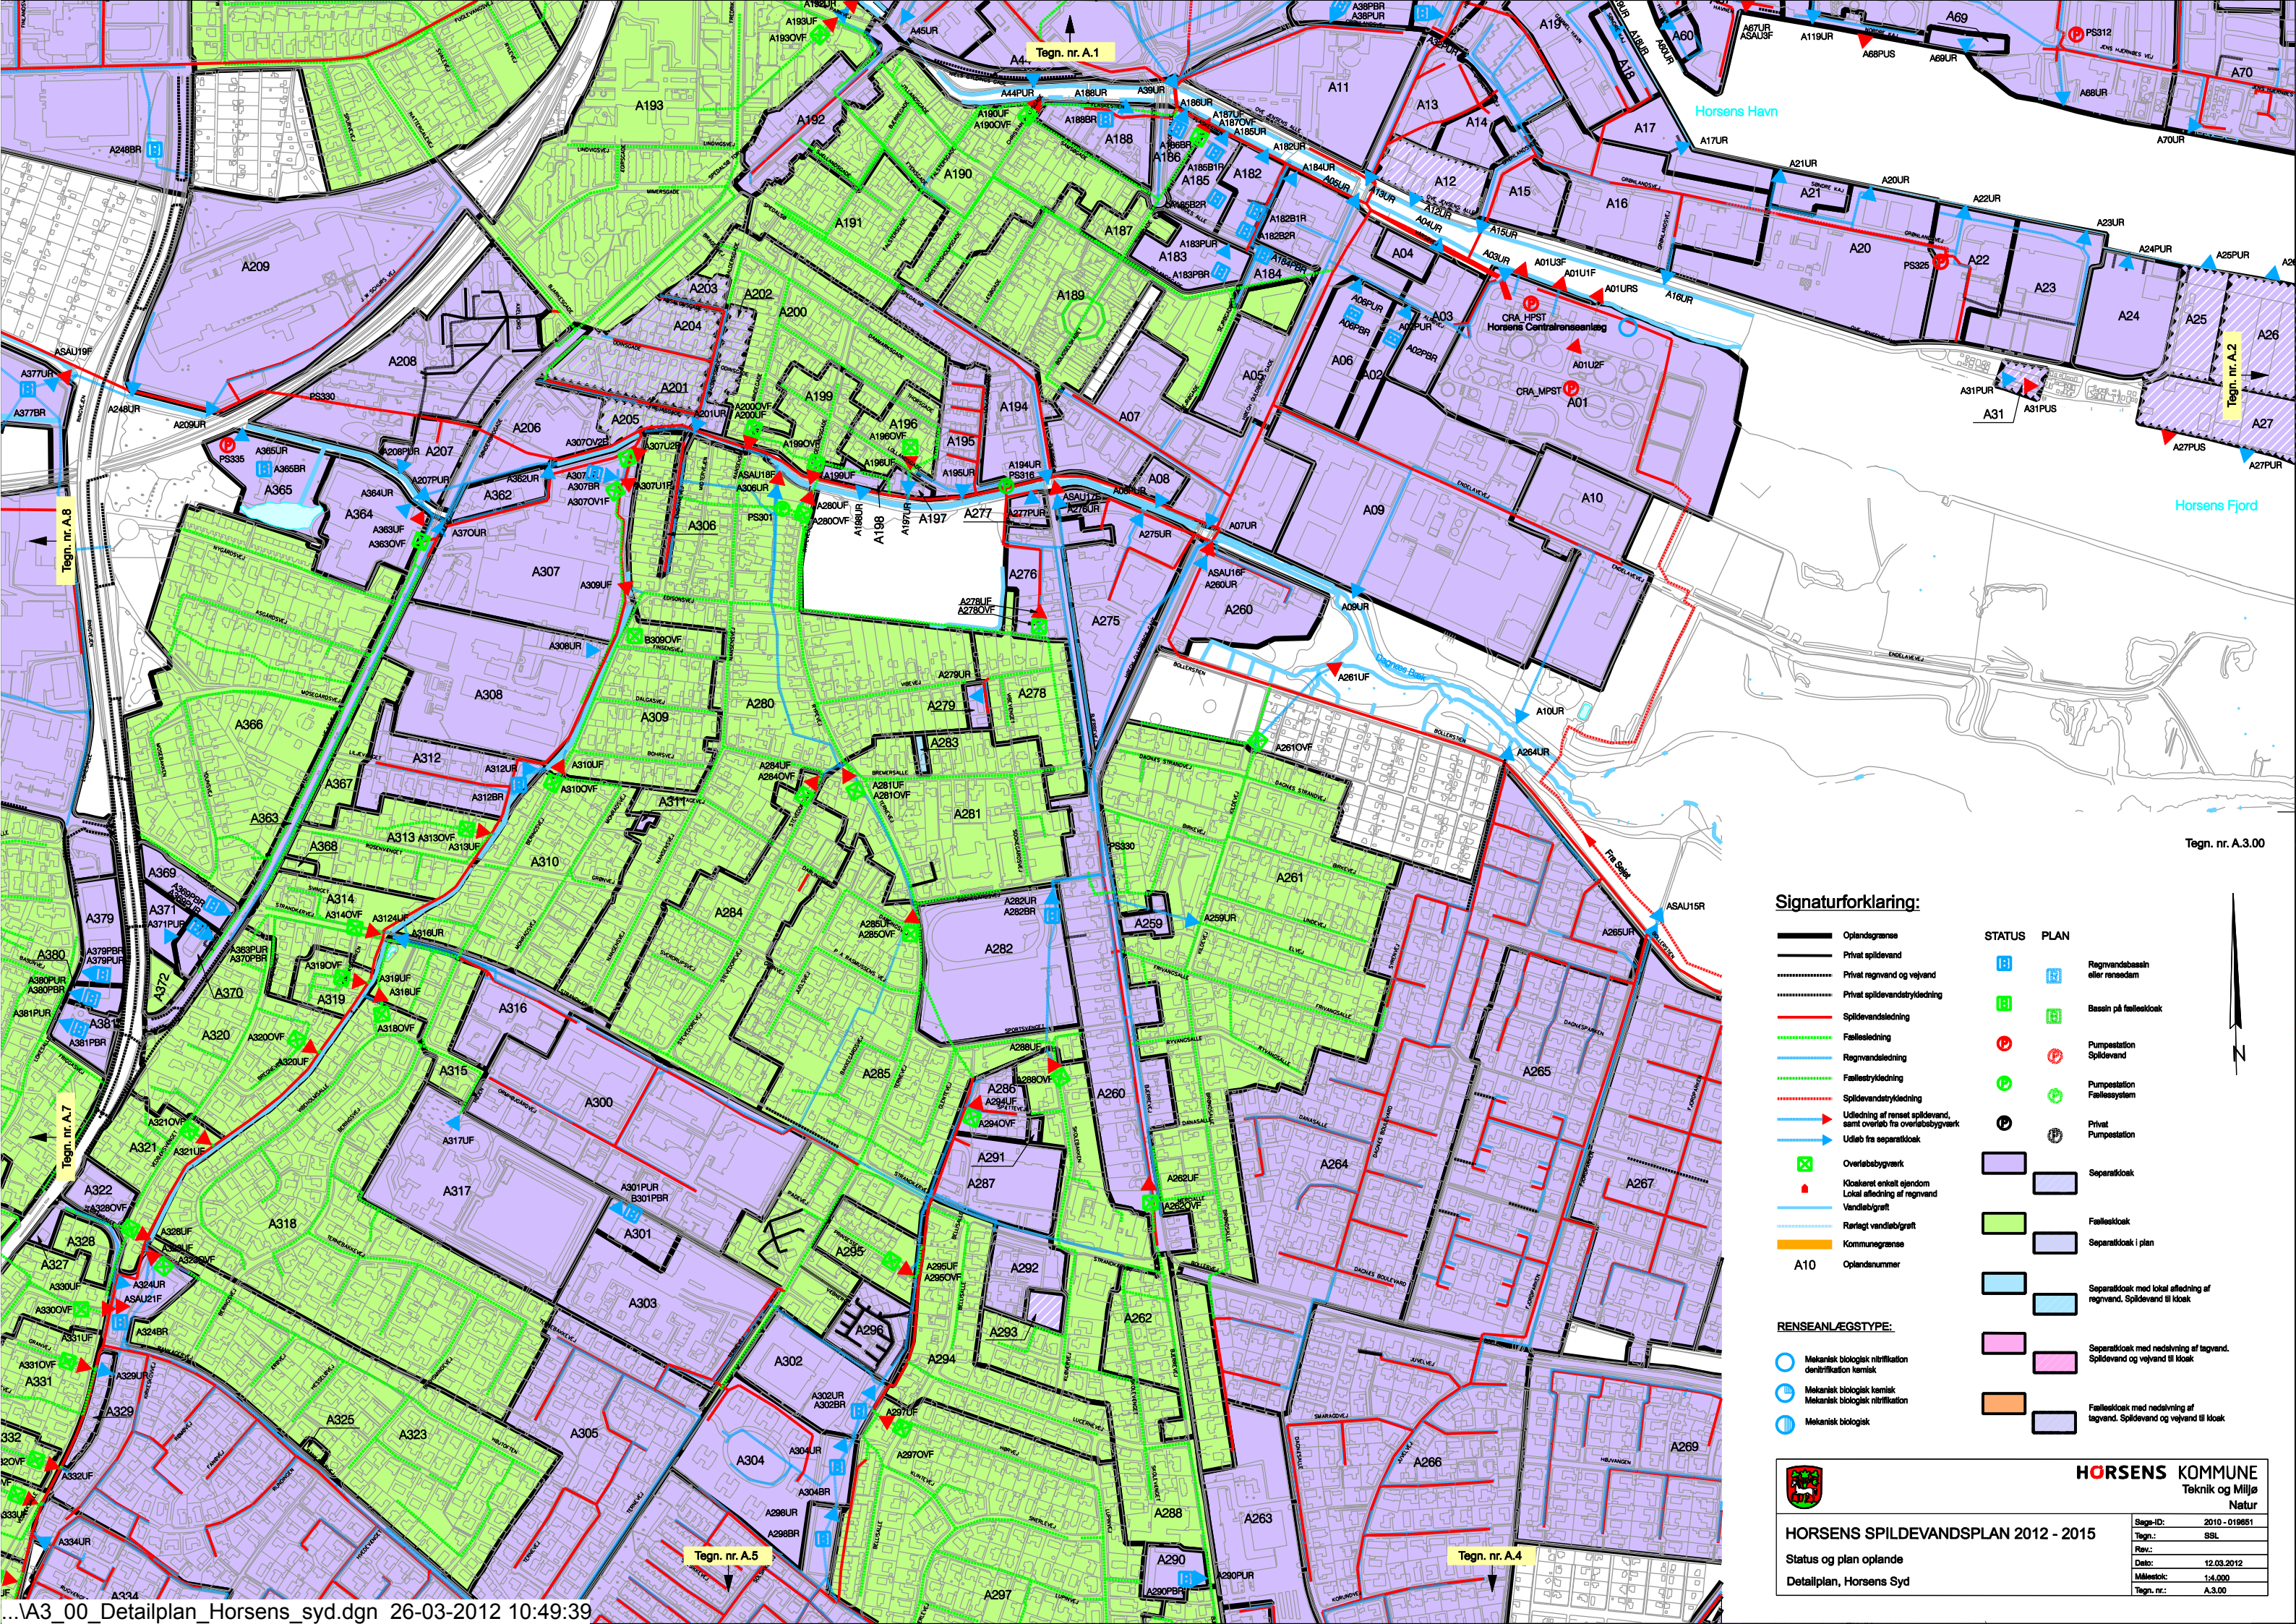

Signaturforklaring:

	STATUS	PLAN
		
A10		
		
		
		

RENSEANLÆGSTYPE:
 Mekanisk biologisk nitrifikation denitrifikation kemisk
 Mekanisk biologisk kemisk Mekanisk biologisk nitrifikation
 Mekanisk biologisk

**HORSENS KOMMUNE**
Teknik og Miljø
Natur

HORSENS SPILDEVANDSPPLAN 2012 - 2015
Status og plan oplande
Detailplan, Horsens Syd

Sage-ID:	2010 - 019851
Tegn.:	SSL
Rev:	
Dato:	12.03.2012
Målestok:	1:4.000
Tegn. nr.:	A.3.00